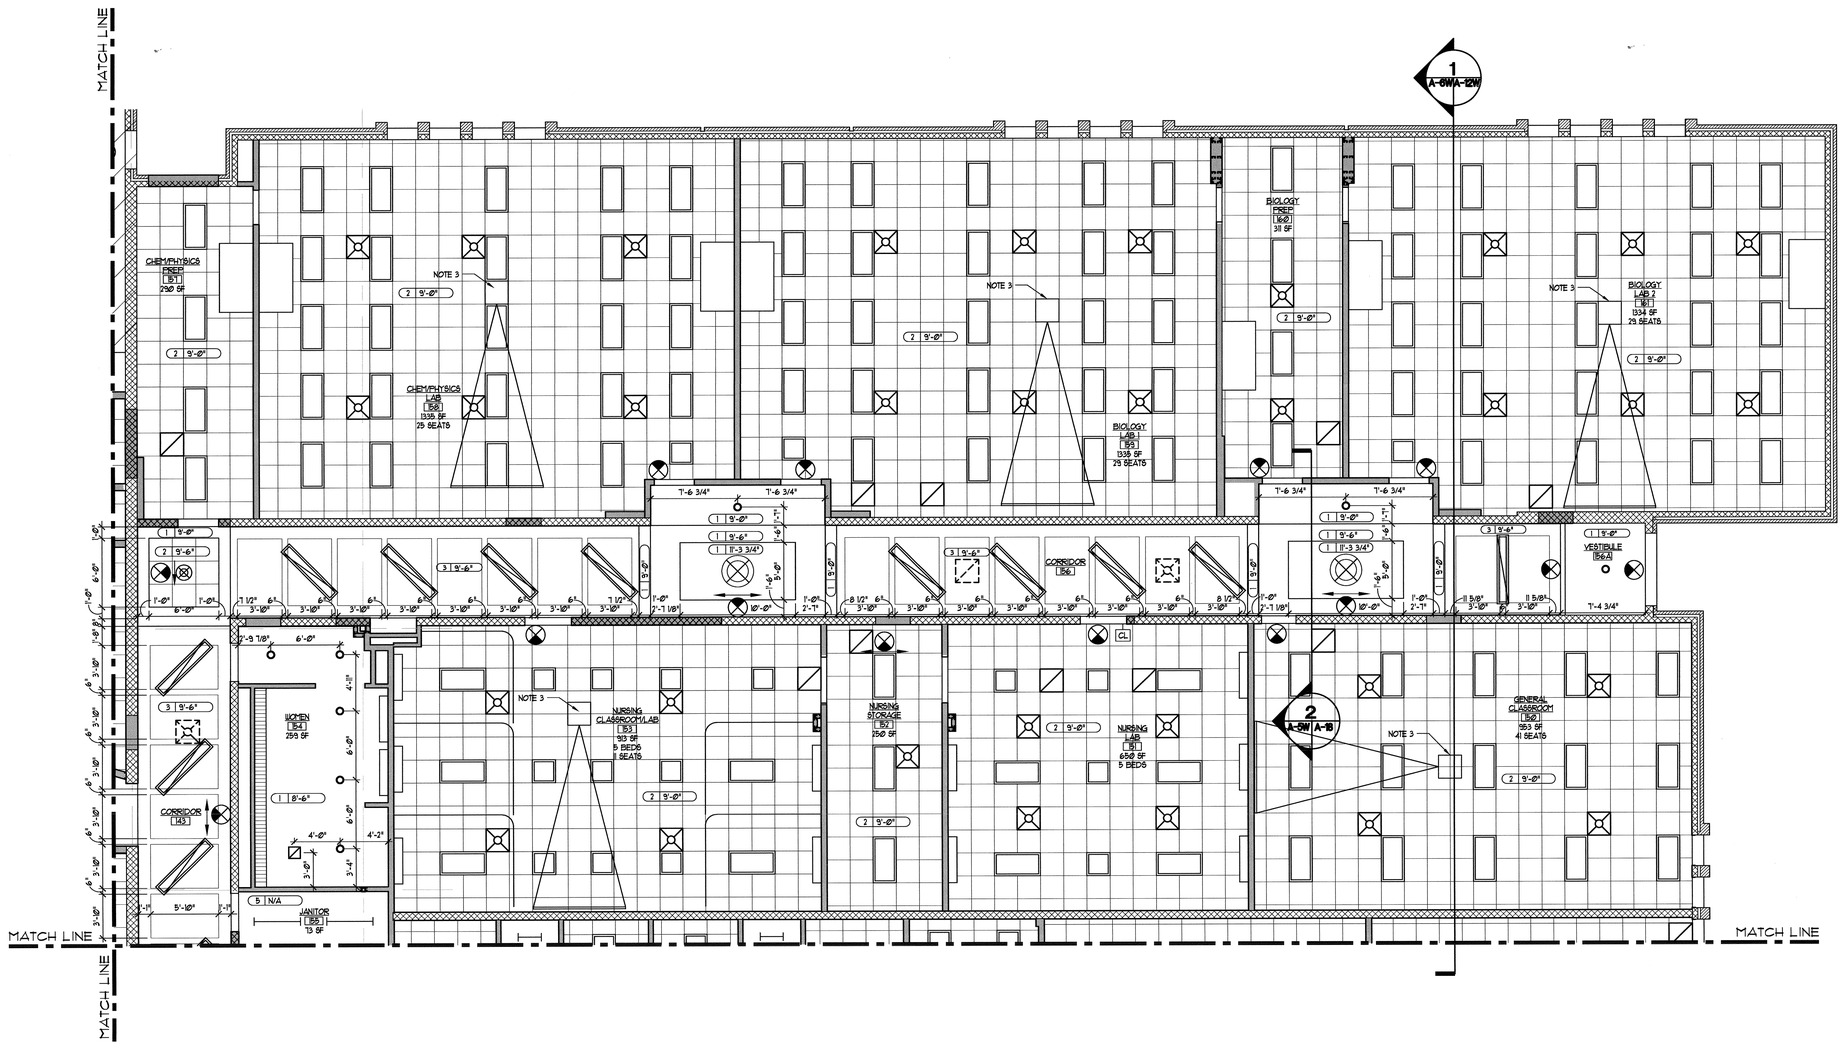

1 ENLARGED REFLECTED CEILING PLAN
A-6WA-10W SCALE: 3/16" = 1'-0"

SCALE: 3/16" = 1'-0"

CEILING FIXTURE LEGEND

- 1 X 4 FLUORESCENT LIGHT FIXTURE
- 2 X 4 FLUORESCENT LIGHT FIXTURE
- 2 X 2 FLUORESCENT LIGHT FIXTURE
- SUSPENDED STRIP PENDANT
- STRIP FLUORESCENT LIGHT FIXTURE
- WALL MOUNTED FLUORESCENT LIGHT FIXTURE
- DECORATIVE LIGHT FIXTURE
- RECESSED LIGHT FIXTURE
- SUPPLY AIR REGISTER
- RETURN AIR GRILLE
- EXHAUST FAN
- EXIT INDICATOR
- RECESSED FLUORESCENT LINEAR FIXTURE

NOTES

1. ALL RECESSED LIGHT FIXTURES, SPRINKLER HEADS AND PENDANT LIGHT FIXTURES IN THE CEILING TILE ARE CENTERED IN THE TILE UNLESS NOTED OTHERWISE.
2. THE PLACEMENT OF ALL CEILING MOUNTED LIGHT FIXTURES SHALL BE COORDINATED WITH DOOR SWINGS.
3. PROJECTOR AND MOUNT-OWNER PROVIDED/INSTALLED, TYPICAL.

CEILING TYPES

1. GYP. BD.
2. 2'x2' A.C.T.
3. SUSPENDED PANEL SYSTEM 2'X2' BLACK A.C.T. 6" ABOVE TOP OF PANEL SYSTEM
4. CURVED SUSPENDED PANEL SYSTEM 2'X2' BLACK A.C.T. 6" ABOVE TOP OF PANEL SYSTEM
5. EXPOSED CEILING
6. MATCH EXISTING CEILING SYSTEM
7. 2'x2' METAL CEILING TILE

KEY

HEIGHT
9'-0"
CEILING TYPE

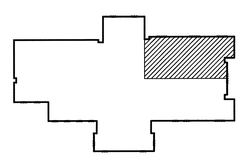

KEY PLAN
SCALE: 1" = 100'-0"

mbj ARCHITECTURE
A Professional Limited Company
GROVE PARK SQUARE
11537-B NUCKOLS ROAD
Glen Allen, Virginia 23059
☎ (804) 273-9811 fax: (804) 273-9843

RAPPAHANNOCK COMMUNITY COLLEGE
CAMPUS RENOVATIONS
WARSAW + GLENNS, VIRGINIA
PC: 260-17712

ENLARGED REFLECTED CEILING PLAN
WARSAW CAMPUS

Date: JANUARY 13, 2010

REVISIONS

NO.	DATE

COMMONWEALTH OF VIRGINIA
STEPHEN FLOYD CYPRESS
Lic. No. 013847
1/15/2010
ARCHITECT

Sheet
A-10W

File Number
RCC-AWW-PLAN